

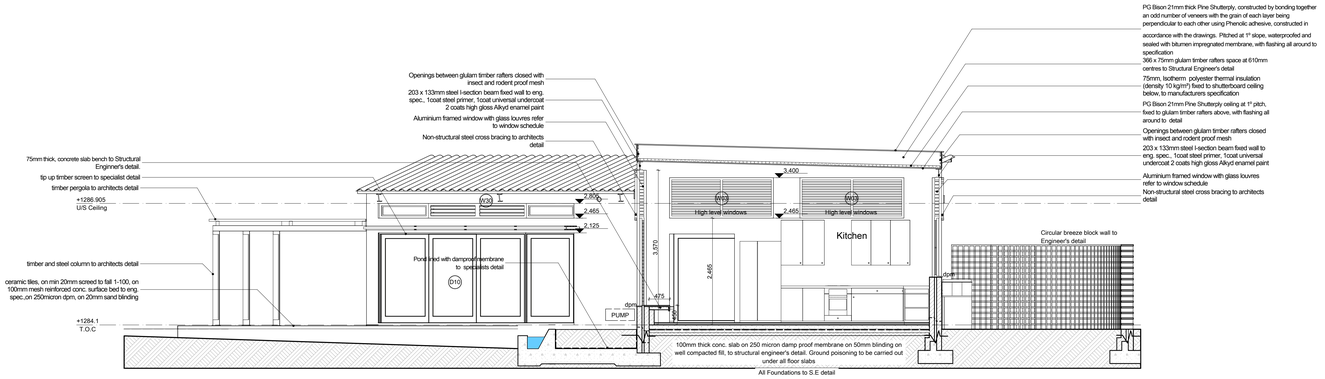



Section A-A 1:50

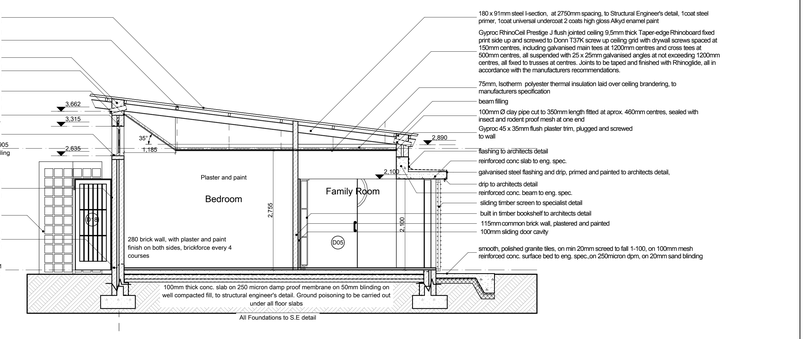


Section C-C 1:50

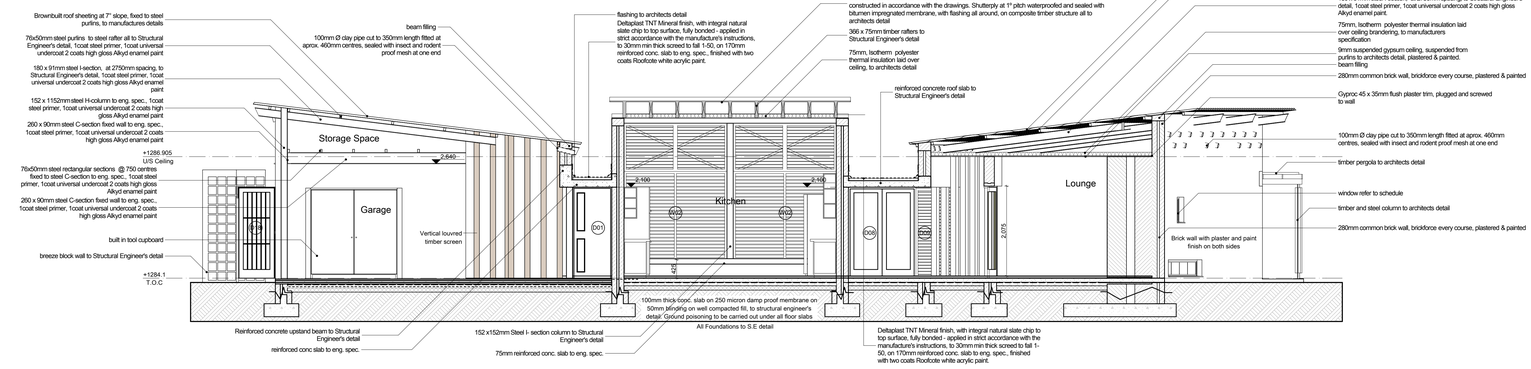


Section B-B 1:50

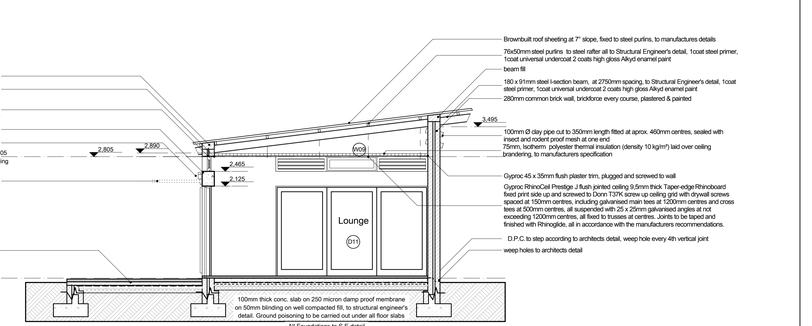

Section D-D 1:50

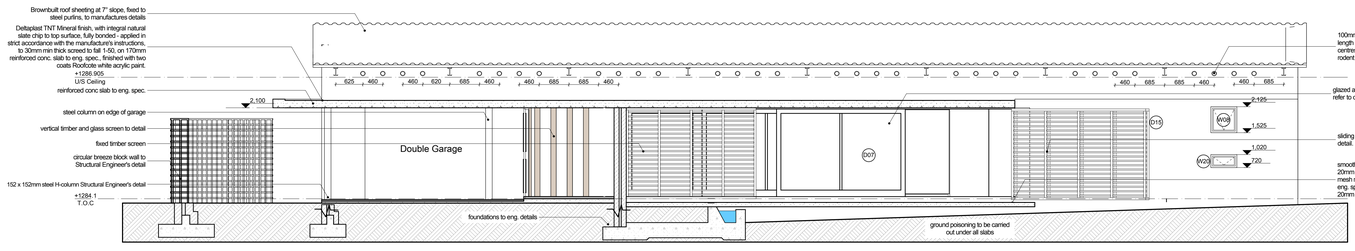

Section E-E 1:50

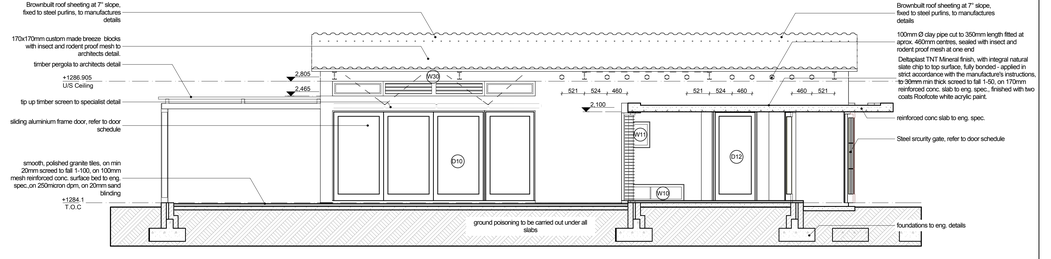

Section F-F 1:50

HOUSE 235~ X9 SITE SPECIFIC DRAWING

FOR STRUCTURAL ELEMENTS & OVERALL EXTERIOR ENVELOPE REFER TO PROTOTYPE DRAWINGS:

Ground Floor Plan:125, Sections:225, Elevations:224

KEY:
Data connection required
Heaters: Mech Eng
Fire Hose Reel & Hydrant: Mech Eng
Fire Hose Reel: Mech Eng

110mm UPVC Pipe, min fall 1:60.
50mm UPVC Pipe, min fall 1:60.
80mm PVC Stub Stack
Cold Water Supply
Hot Water Supply

COPYRIGHT:
Activate Architecture and Afritects are the proprietor of all rights including copyrights in this material.
No reproductions are permitted with out written consent.
The client accepts the responsibility of materials, content and statement.
The elements shown on this drawing are prototypical design only, they may not be utilized, without the specific prior consent of the author. Activate Architecture and Afritects, in any structure with out notification and written approval being issued by Activate Architecture and Afritects.

GENERAL CONSTRUCTION NOTES:
1 This drawing is not to be scaled, use figured dimensions only. All dimensions, heights, and angles to be checked and verified before any work commences on site or in contractors workshop and any discrepancies must be reported to the architect immediately.
2 All building work to be carried out in accordance with NBR, SABS and local authority regulations & requirements.
3 All structural components to be verified and inspected by the structural engineer.
4 All workmanship and materials to be of the best available quality. All materials and components to be as per architects specification and used in accordance with the manufacturers recommendations and requirement.
5 Any errors, discrepancies, omissions or queries arising from this documentation to be reported to the architect immediatley, for clarification before such work is put in hand.

REVISION	DESCRIPTION	DATE
1	CONSTRUCTION	17/03/2009
2	CONSTRUCTION	--/0-/2009
3	CONSTRUCTION	23/04/2009
4	CONSTRUCTION	27/05/2009
5	CONSTRUCTION - Prototype and site specific notes added to drawing	19/08/2009

PROJECT TITLE: RBA / PROJBUILD / 2008 / TC015
LEBONE II SCHOOL
LOCATION: Morgenzon 261 JQ
CLIENT: Royal Bafokeng Administration

DRAWN BY	CHECKED BY	REG. #	SIGNATURE
AT	CdCA	6312	

DRAWING TITLE: House 235: X9: Sections
FOR: CONSTRUCTION
SCALE: 1:50
DRAWING CODE

DATE	PROJECT	DRAWING NUMBER	REV.
20090527	RBS	234	5

AFRITECTS ARCHITECTS
236 oak ave ferndale
tel:+27(0)11 438 2300
www.afritects.com

activate architecture
8 arnold rd rosebank
tel:+27(0)11 788 8095
www.activate.co.za