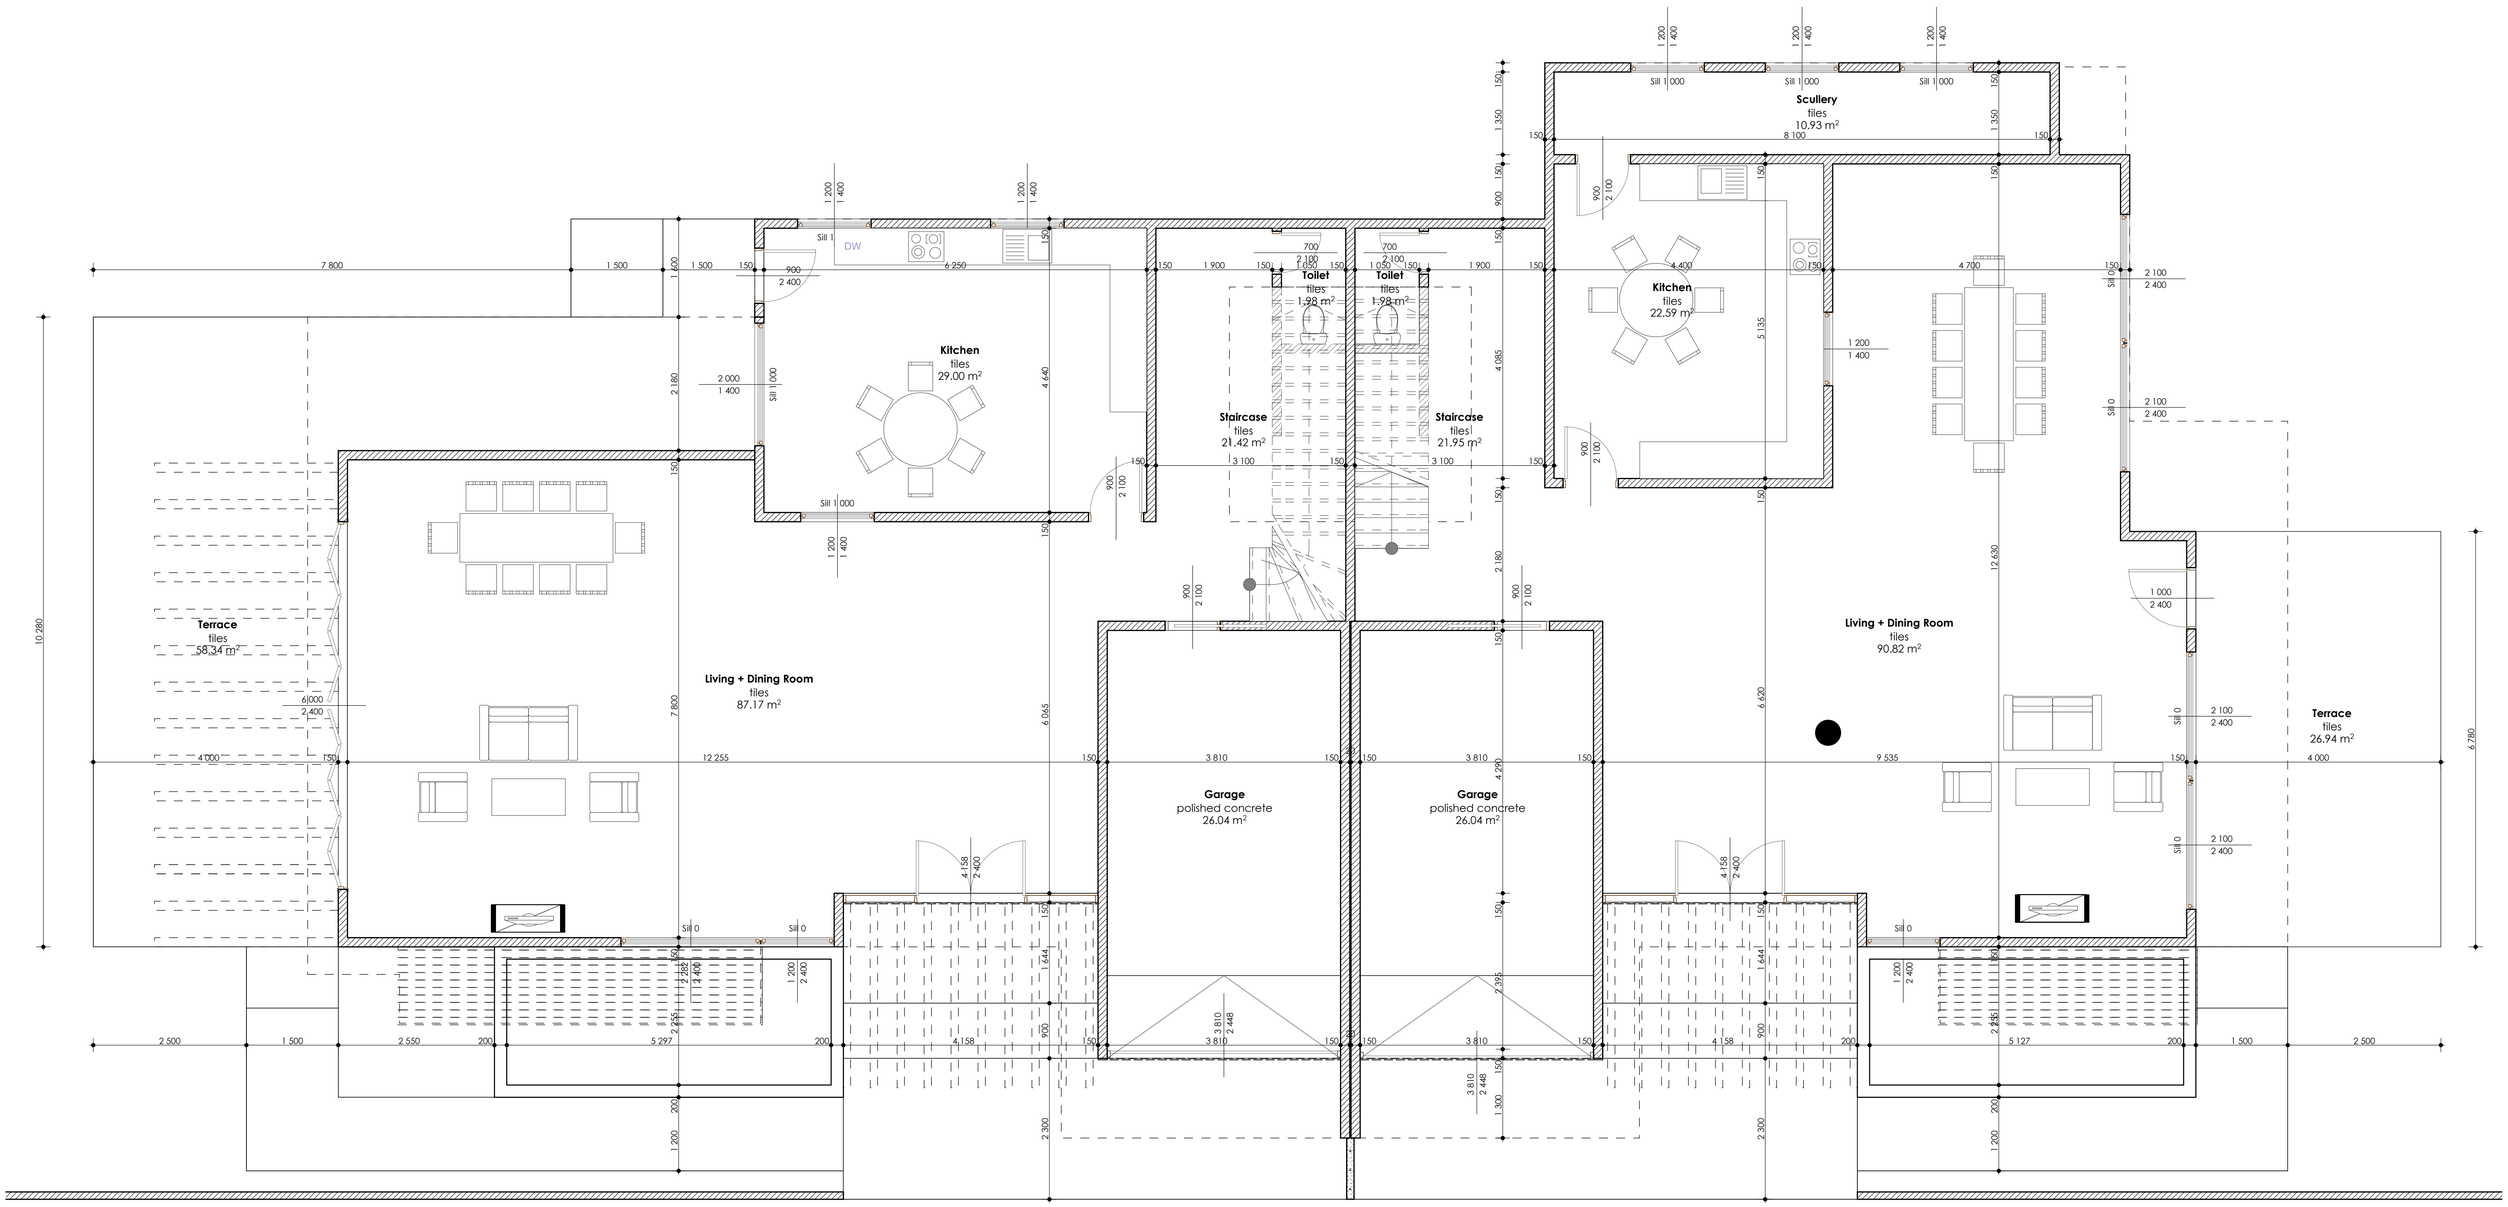


0. Ground Floor 1:50